



3 Section A
Scale: 1/8" = 1'-0"

Design Firm		Flechas Architecture	
Consultant		Resolve Software Solutions www.resolve.ca	
Project Title		Public Library	
Drawing Title		Front Elevation & Building Sections	
Project Manager		Project ID	
GM		2005	
Drawn By		Scale	
OF/GM		1/8"=1'-0"	
Reviewed By		Drawing No.	
GM		A-2	
Date		_____ of _____	
CAD File Name		Total Sheets	
Filename			

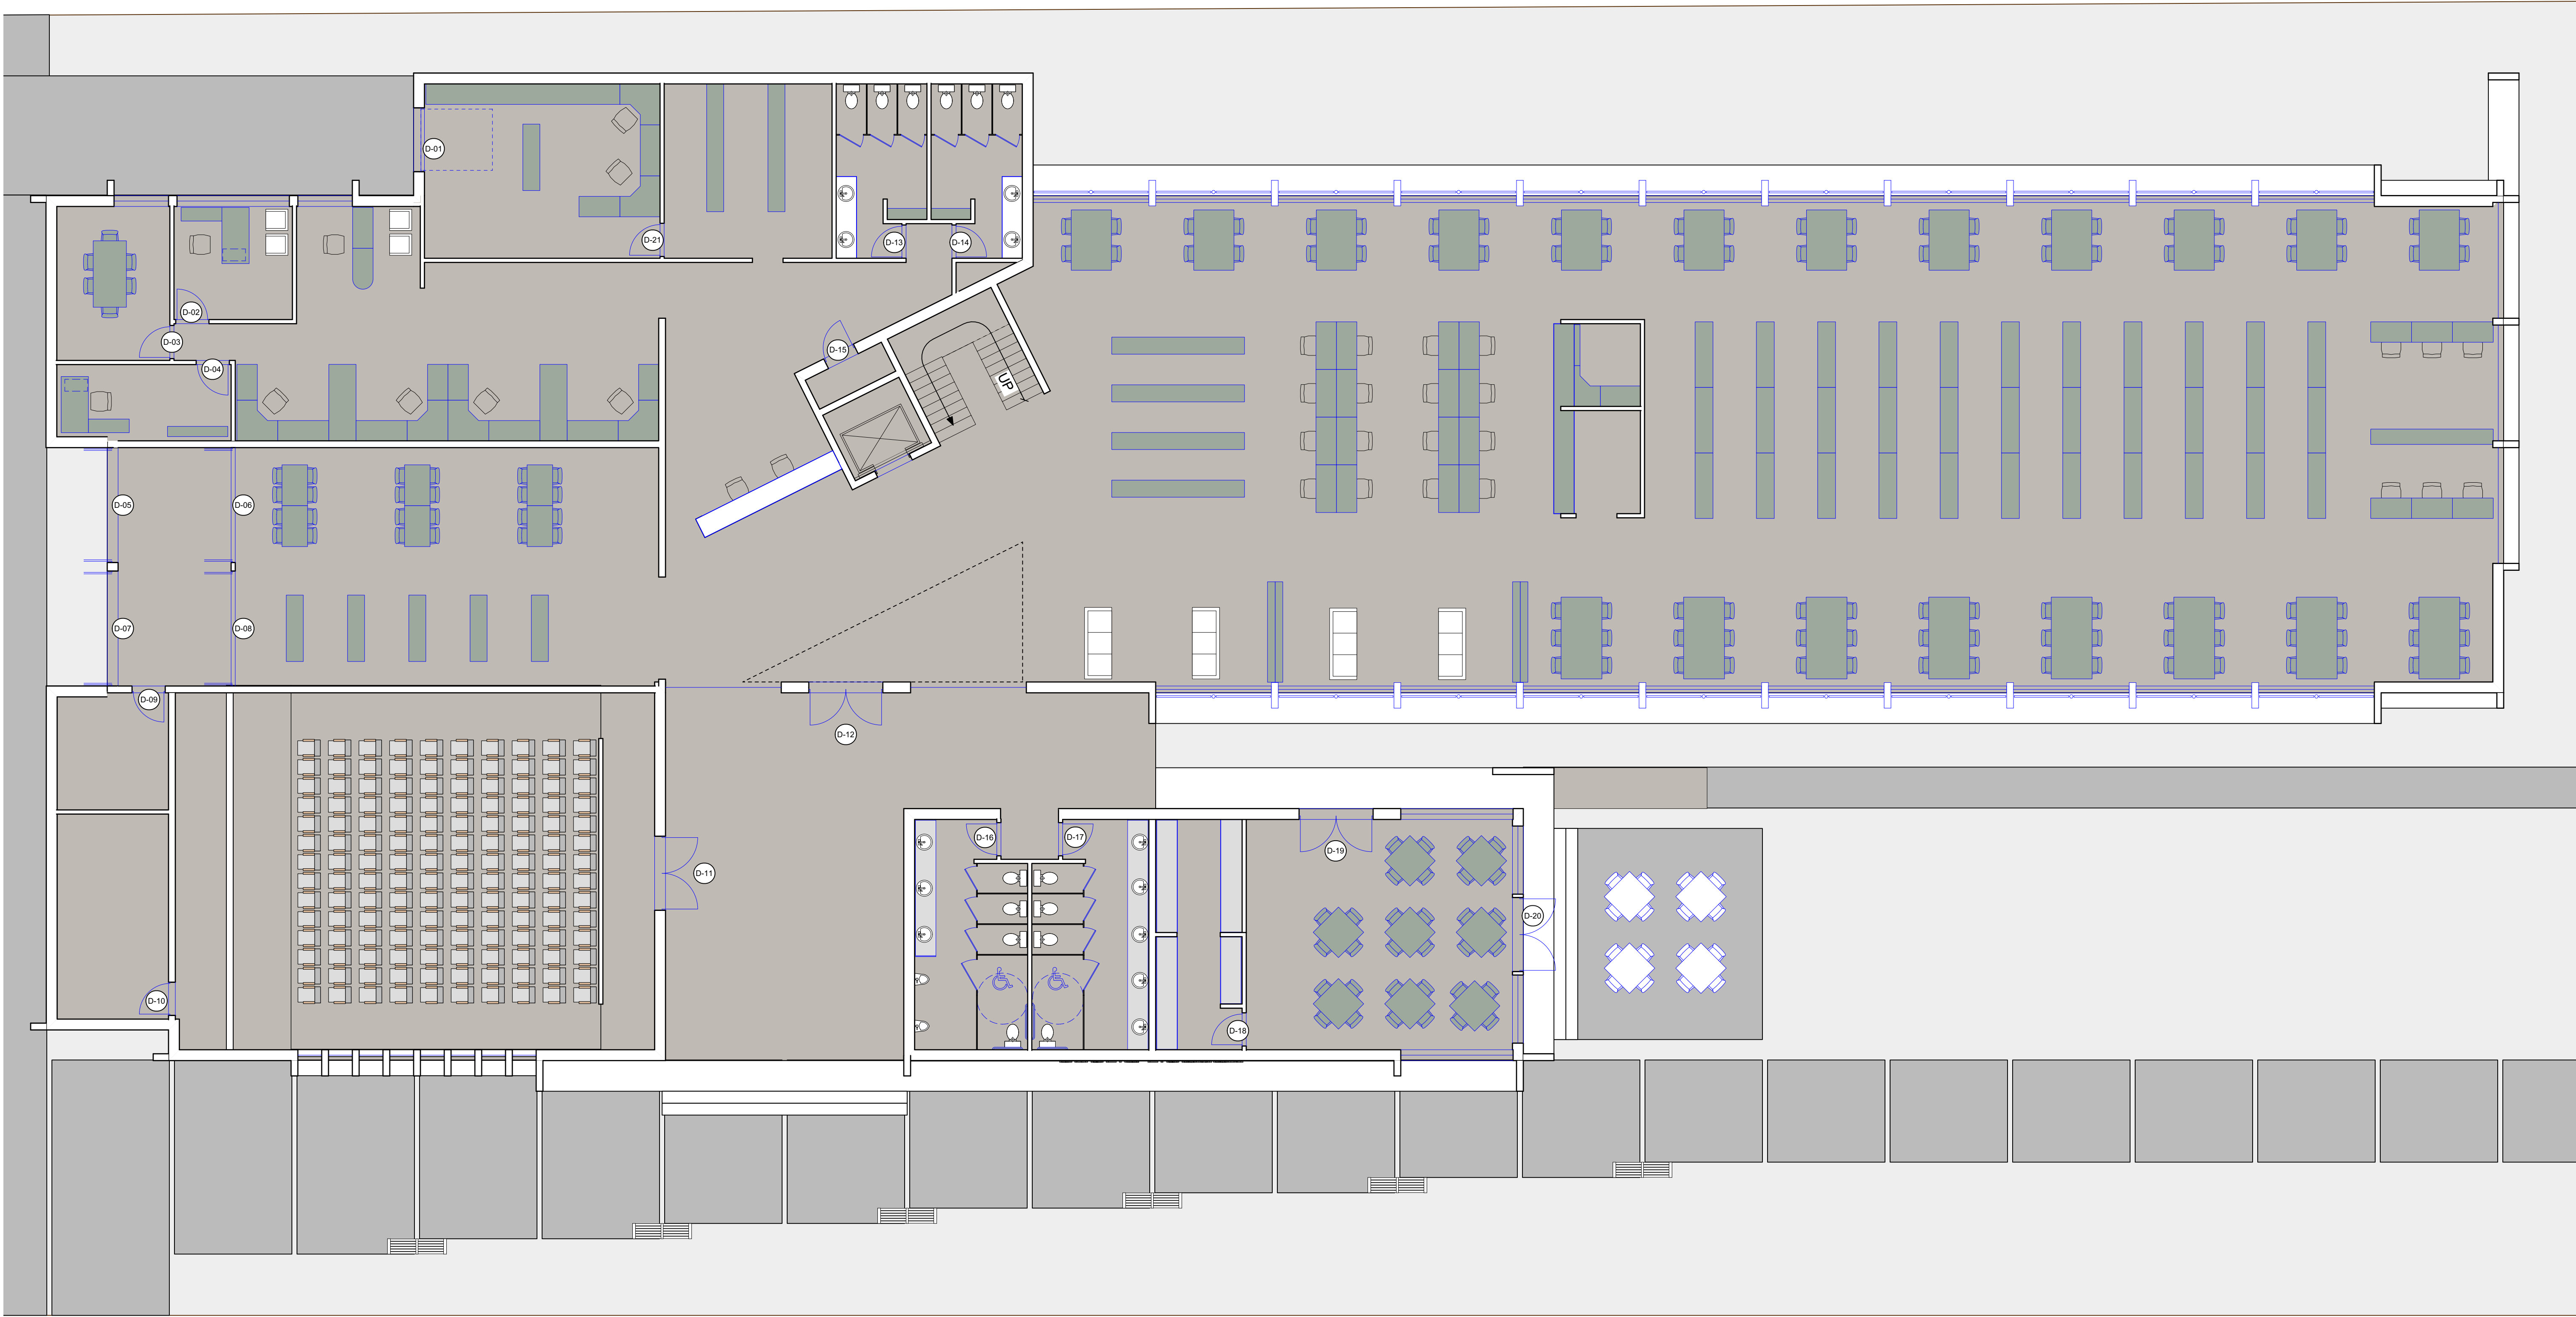

01 First Floor Plan
Scale: 1/8" = 1'-0"

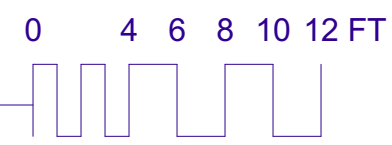



ELEVATION



PERSPECTIVE